COUNTY SURVEYOR
RECORD 1859-1906

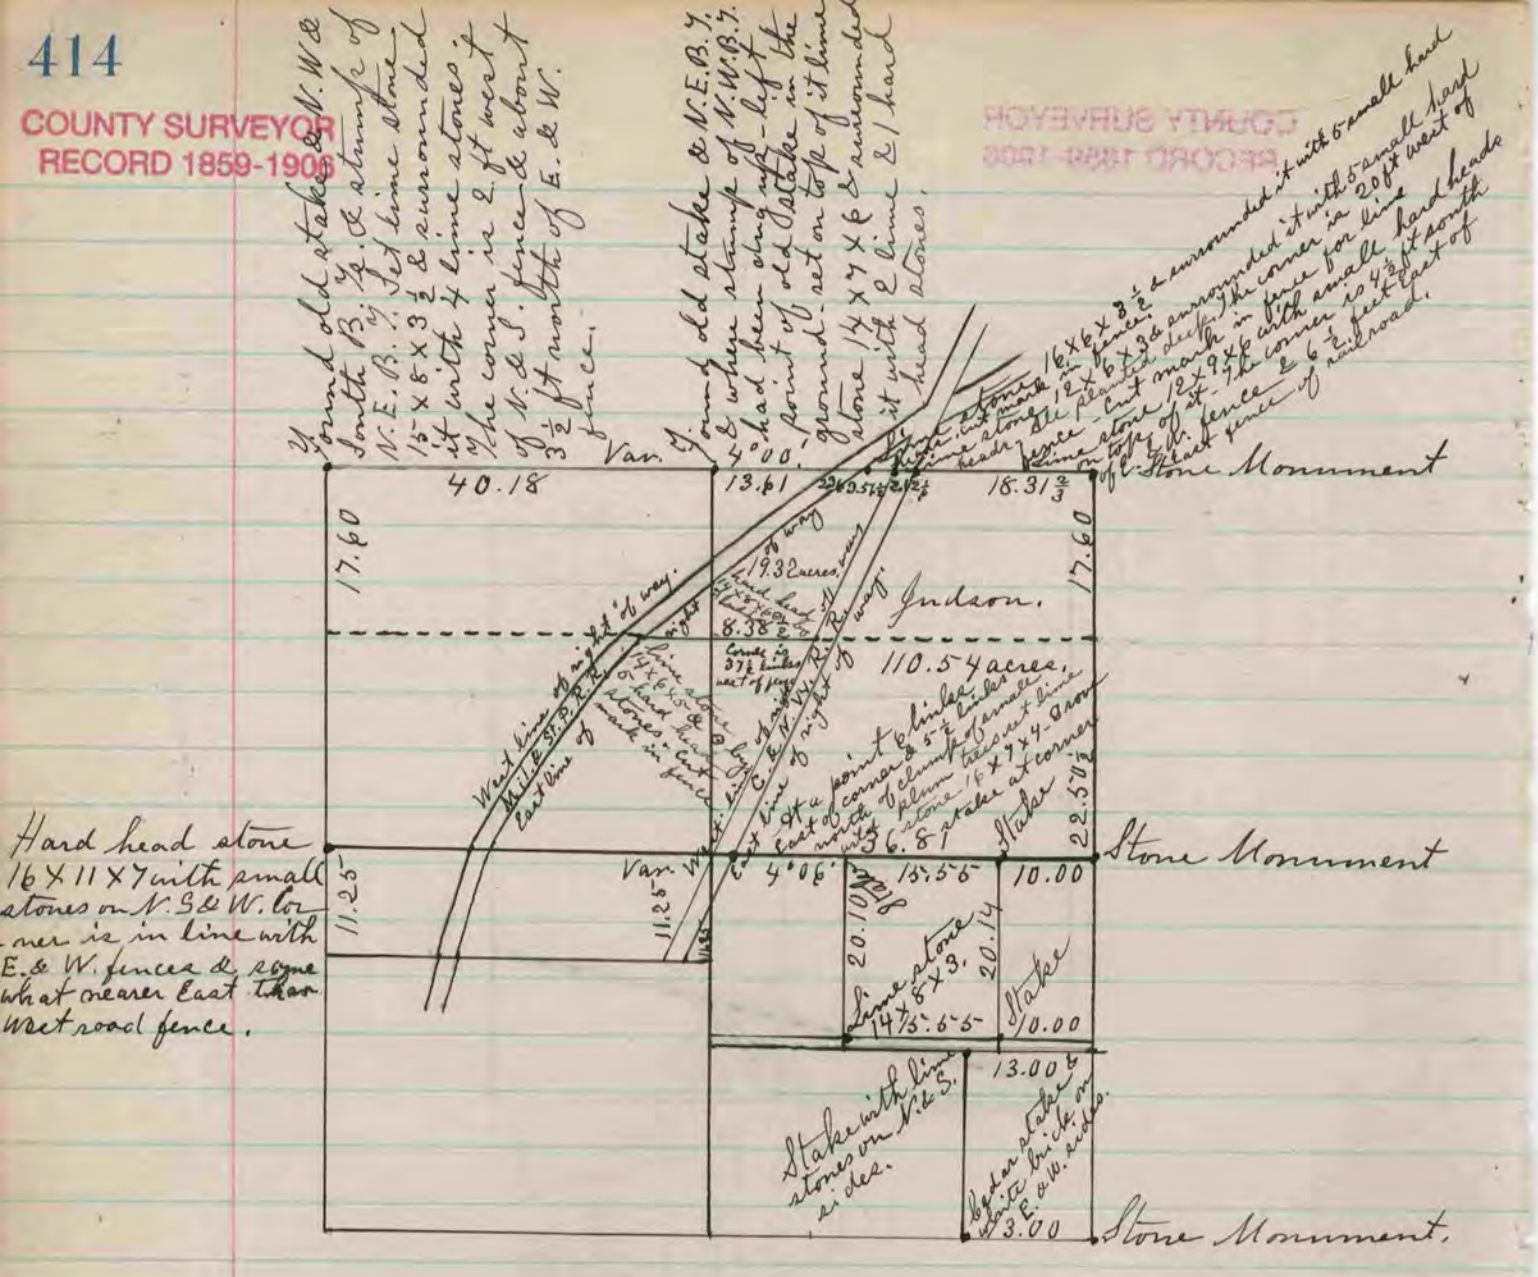

The right of way on C. & N. Ry is 80 ft on West & 50 ft. on East of center line - In establishing the right of way bounding lines I assumed that the center of track is the center line - There is nothing on record to show that the Mil. & St. Paul ry. are possessed of right of way - therefore assumed that the fences are on the boundary lines of right of way.

The above is a record and plat of a survey made by me on Section 24. Janesville - Nov 25 & 27 - 1874 & July 21st 1877

Edward Ruger
County Surveyor.

The distance from the south ¼ corner of Section 24 Janesville to the surface of the water East side of Rock River is 38.70 chs. showing an encroachment of 0.79 chs. inside of the meander line at that point. The meander post on the north line of (same date) Sec. 24 Janesville is on the edge of bluff, found lime stone at Corner set by self. Also found both B. Z stumps - Distance from Sec. Cor to Meander Cor. 11.60 chs -

Edward Ruger
County Surveyor