PLAT AND RECORD VOL. 5 327

Of a Survey on Section 15 T 3 R 13 E. of the 4 P. M. in JOHNSTOWN Township

Rock County, Wisconsin, made JUNE the 30 19 06

I hereby certify that the following is a correct record of said survey as made by me.

COUNTY BUILDING
CITY OF JANESVILLE

EDWARD RUGER
County Surveyor.

THE GILBERT B. BARNARD COMPANY, ST. LOUIS

Also see book 108 pages 85 to 87

N 1/4 COR

found stump of --- by sel also where stump of small white oak taken by self had decayed also found where stump of both bearing trees taken in US survey had been dug out. The corner had been dug out in working road drove iron rod O 4 HH

Drove stakes at 37½ links E&W of N¼ corner. At 20.11 chs S from N¼ corner drove stake on N& S ¼ line also at 37½ links E&W . At 59.97 chs S of N¼ corner drove stake on N & S ¼ line also drove stakes at 37½ links E&W also drove stake at 62½ links E.

At 75.00 chs S found N ¼ corner drove stake on N&S ¼ line also drove stakes at 37½ links E&W also at 62½ links E. The N&S ¼ line strikes a 12" maple tree. The E side of of tobacco shed is 4 2/3 links W of W line of road. The W fence of road is 11 links E of W line of road.

At 40.03 chs S of N¼ corner drove stake on N&S ¼ line also drove stakes at 37½ links E&W also drove stake on E at 62½ links E of ¼ line. At 73.00 chs S of N¼ corner drove stake on N &S ¼ line also at 37½ links E&W also at 62½ links E. The NE corner of old shed is 12 3/4 links E of N&S ¼ line and the west fence of road is 6½ links W of N&S ¼ line.

N/S ¼ LINE

RD

found HH stone 26x18x12 O 4HH as on Feb 12, 1884

S 1/4 COR

At S¼ the W fence of road is 7 2/3 links E of W line of road the E fence of road is 18" W of E line of road. That is 18" E of -- 62½ links E of N&S ¼ line

Plat and record of a survey of a road along the N&S ¼ line of sec 15 Johnstown June 30, 1906.

The above survey was copied from county surveyor's records 1859 - 1906 page 70 in the back of the book. --- indicates word or words were not legible

Donald Barnes
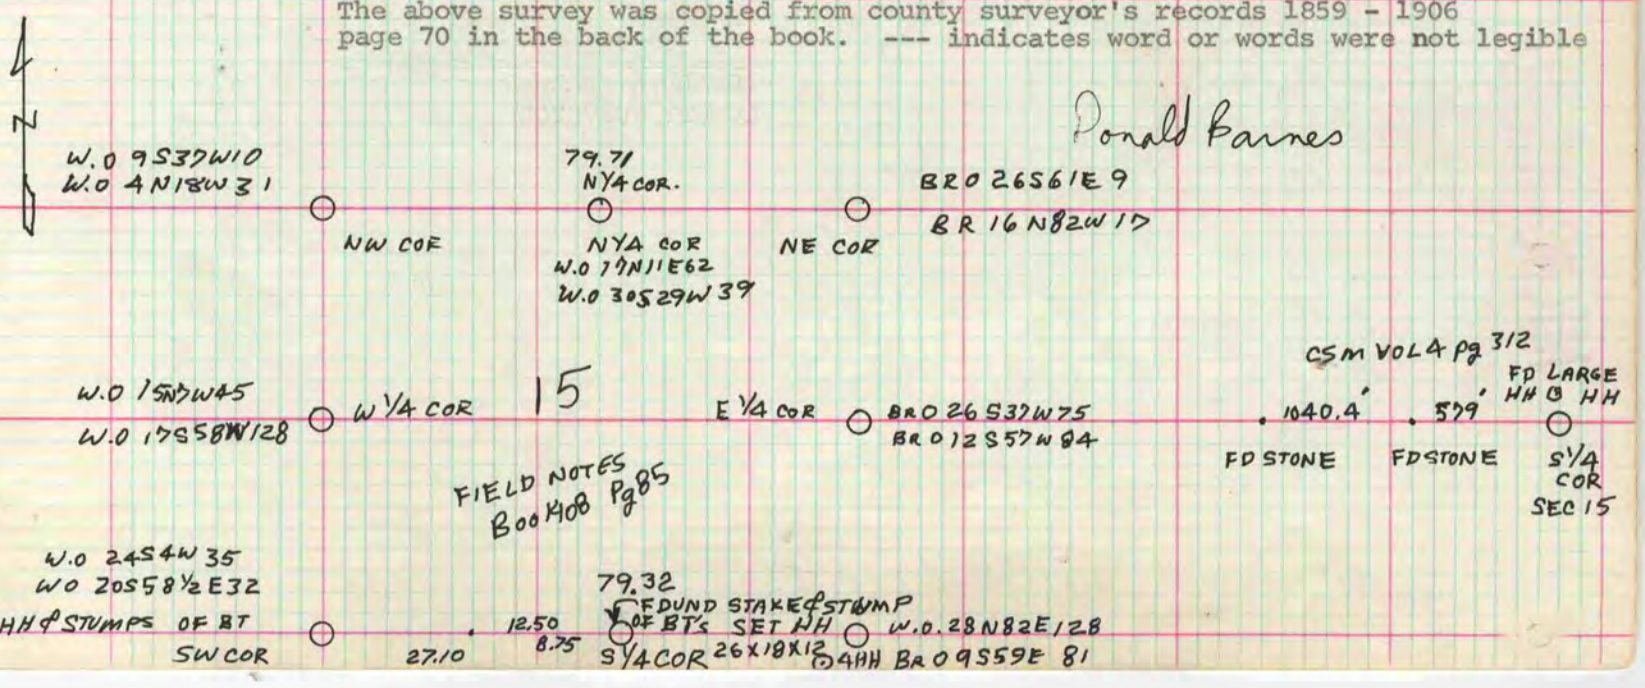
MICROFILMED