472
VOL. 5

PLAT AND RECORD

COUNTY BUILDING
CITY OF JANESVILLE

Of a Survey on Section 22 T 4 R 12 E. of the 4 P. M. in FULTON Township

Rock County, Wisconsin, made SEPTEMBER the 14 19 78

I hereby certify that the following is a correct record of said survey as made by me.

Donald Barnes County Surveyor.

WISCONSIN
DONALD BARNES
1216
JANESVILLE
WI.
LAND SURVEYOR

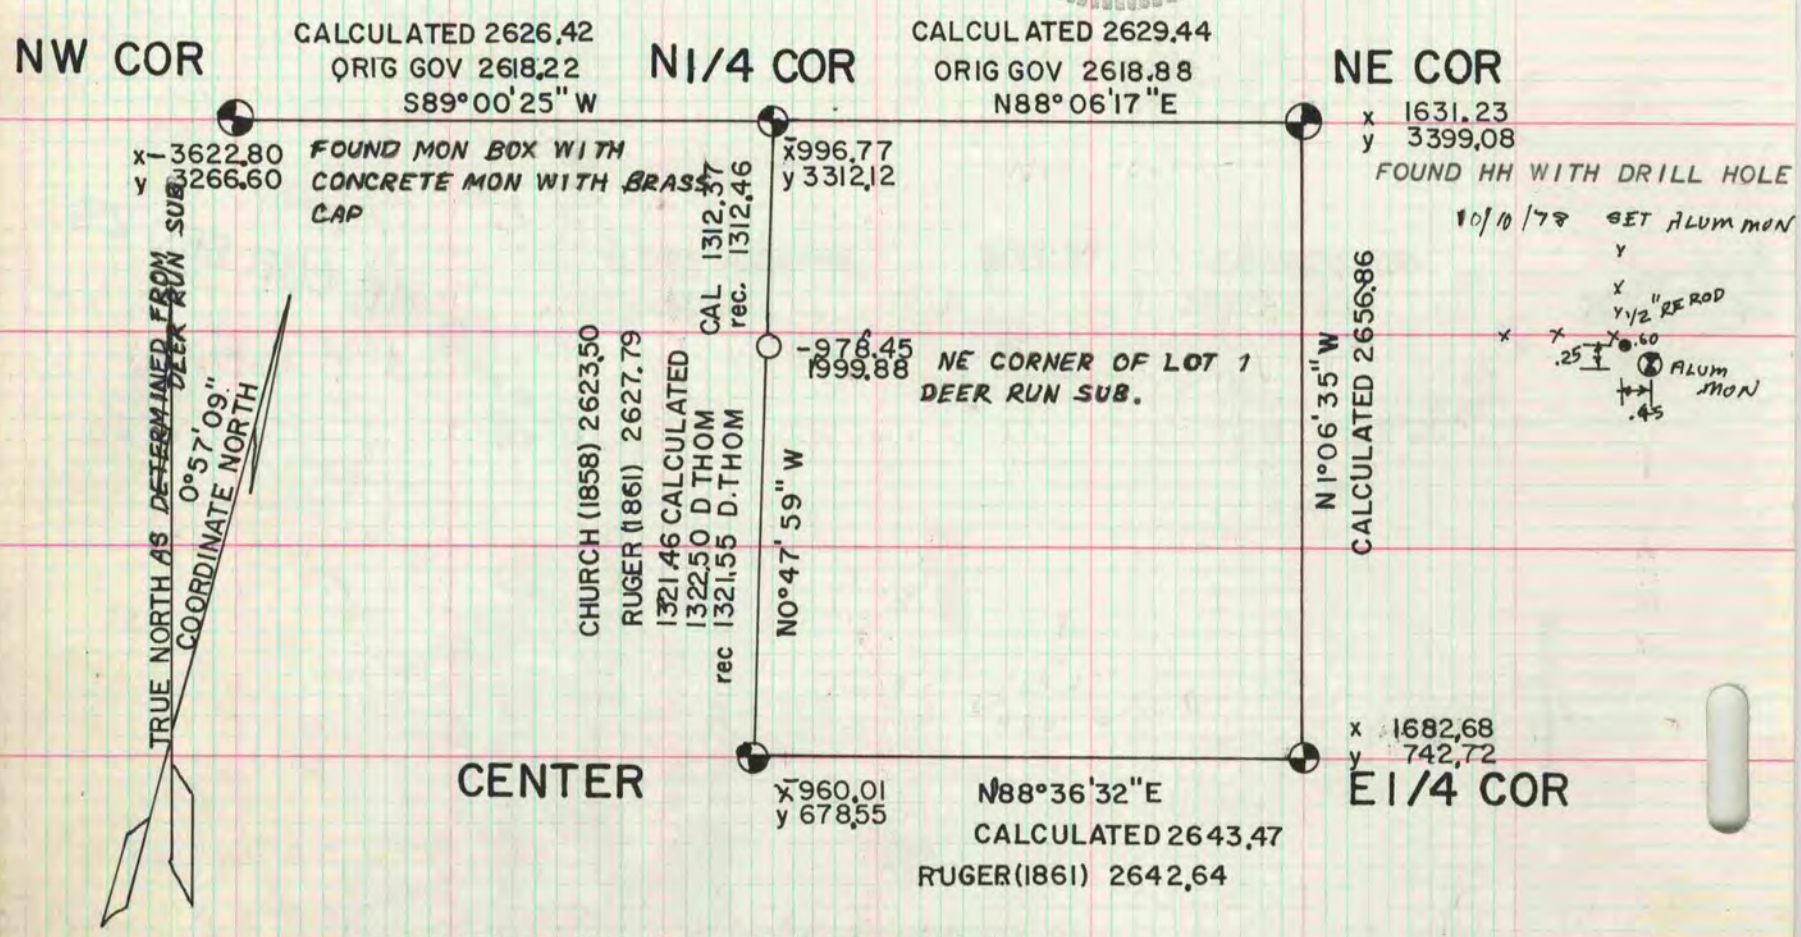

COORDINATES ARE BASED ON AN ASSUMED SYSTEM.
I traversed to the NE corner of Lot 1 and the NW corner of section 22 and tied into a closed traverse established by J. Woodman. This net work was used as described below.

N1/4 COR SEC 22

H. Combs stated the corner was extensively excavated for but nothing was found. I could not locate anyone who knew how the corner was established. I reset the corner by projecting the East line of Deer Run Subdivision at prorated distance.
SET ALUM MON

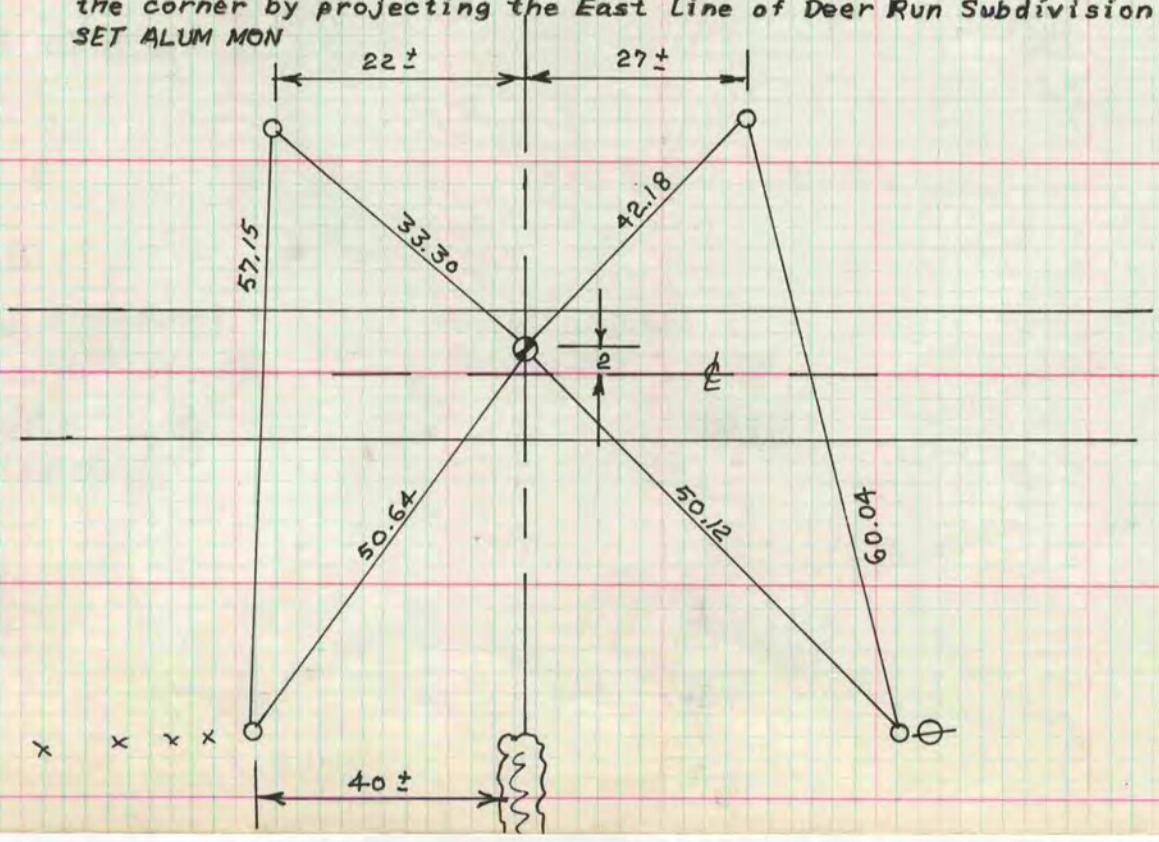

O 1"X24" IP

MICROFILMED